

N

HEDGE HT 1.6
RYE HT 1.4
HEDGE
RYE HT 1.0
RYE HT 1.8
RYE HT 1.3
GRASS
TRACK
FOOTPATH
KERB
CARRIAGEWAY
HT16 127.85
HT8 128.15
HT16 126.01
HT12 125.94
HT15 126.24
GC1 430311.662E 282615.622N 128.722
TP
+127.91 +127.85 +127.90 +127.79 +127.94 +127.81 +127.70 +127.75 +127.69 +127.61 +127.50 +127.53 +127.38 +127.27 +127.18 +127.02 +126.94 +127.06 +127.04 +126.98 +126.86 +126.84 +126.69 +126.51 +126.31 +126.56 +126.70 +126.64 +126.81 +126.39 +126.06 +125.91 +126.62 +126.47 +126.12 +126.19 +126.36 +126.50 +126.74 +126.82 +127.11 +127.12 +127.36 +127.61 +127.65 +127.83 +128.06 +128.09 +128.32 +128.39 +127.42 +127.88 +127.82 +127.55 +127.30 +127.32 +127.05 +127.03 +127.01 +126.99 +126.97 +126.95 +126.92 +126.90 +126.88 +126.14

THE WHITE LION (P.H)
WALL HILL ROAD
GRASS
BUSHES
SHED
HEDGE
GRAVEL
TARMAC
KERB
SIGN
Information Point
MH CL118.56
MH (MO) CL118.05
MH CL117.58
MH CL117.34
MH CL117.27
MH CL116.14
MH CL116.15
MK GAS HP
MK (GAS HIGH PRESSURE)
TP
HT15 121.54
HT12 125.94
HT13 122.86
HT13 123.25
HT15 122.73
HT10 122.22
HT4 118.20
HT13 117.97
HT13 117.41
HT15 119.26
HT16 119.80
HT16 120.90
HT15 121.94
HT15
R/W HT 1.0

N
BROWNSLANE
GRASS
POND
HEDGE
FENCE
KERB
TOP OF BANK
FOOT OF BANK
CATV
SIGN
HT11
HT13
HT16
HT6

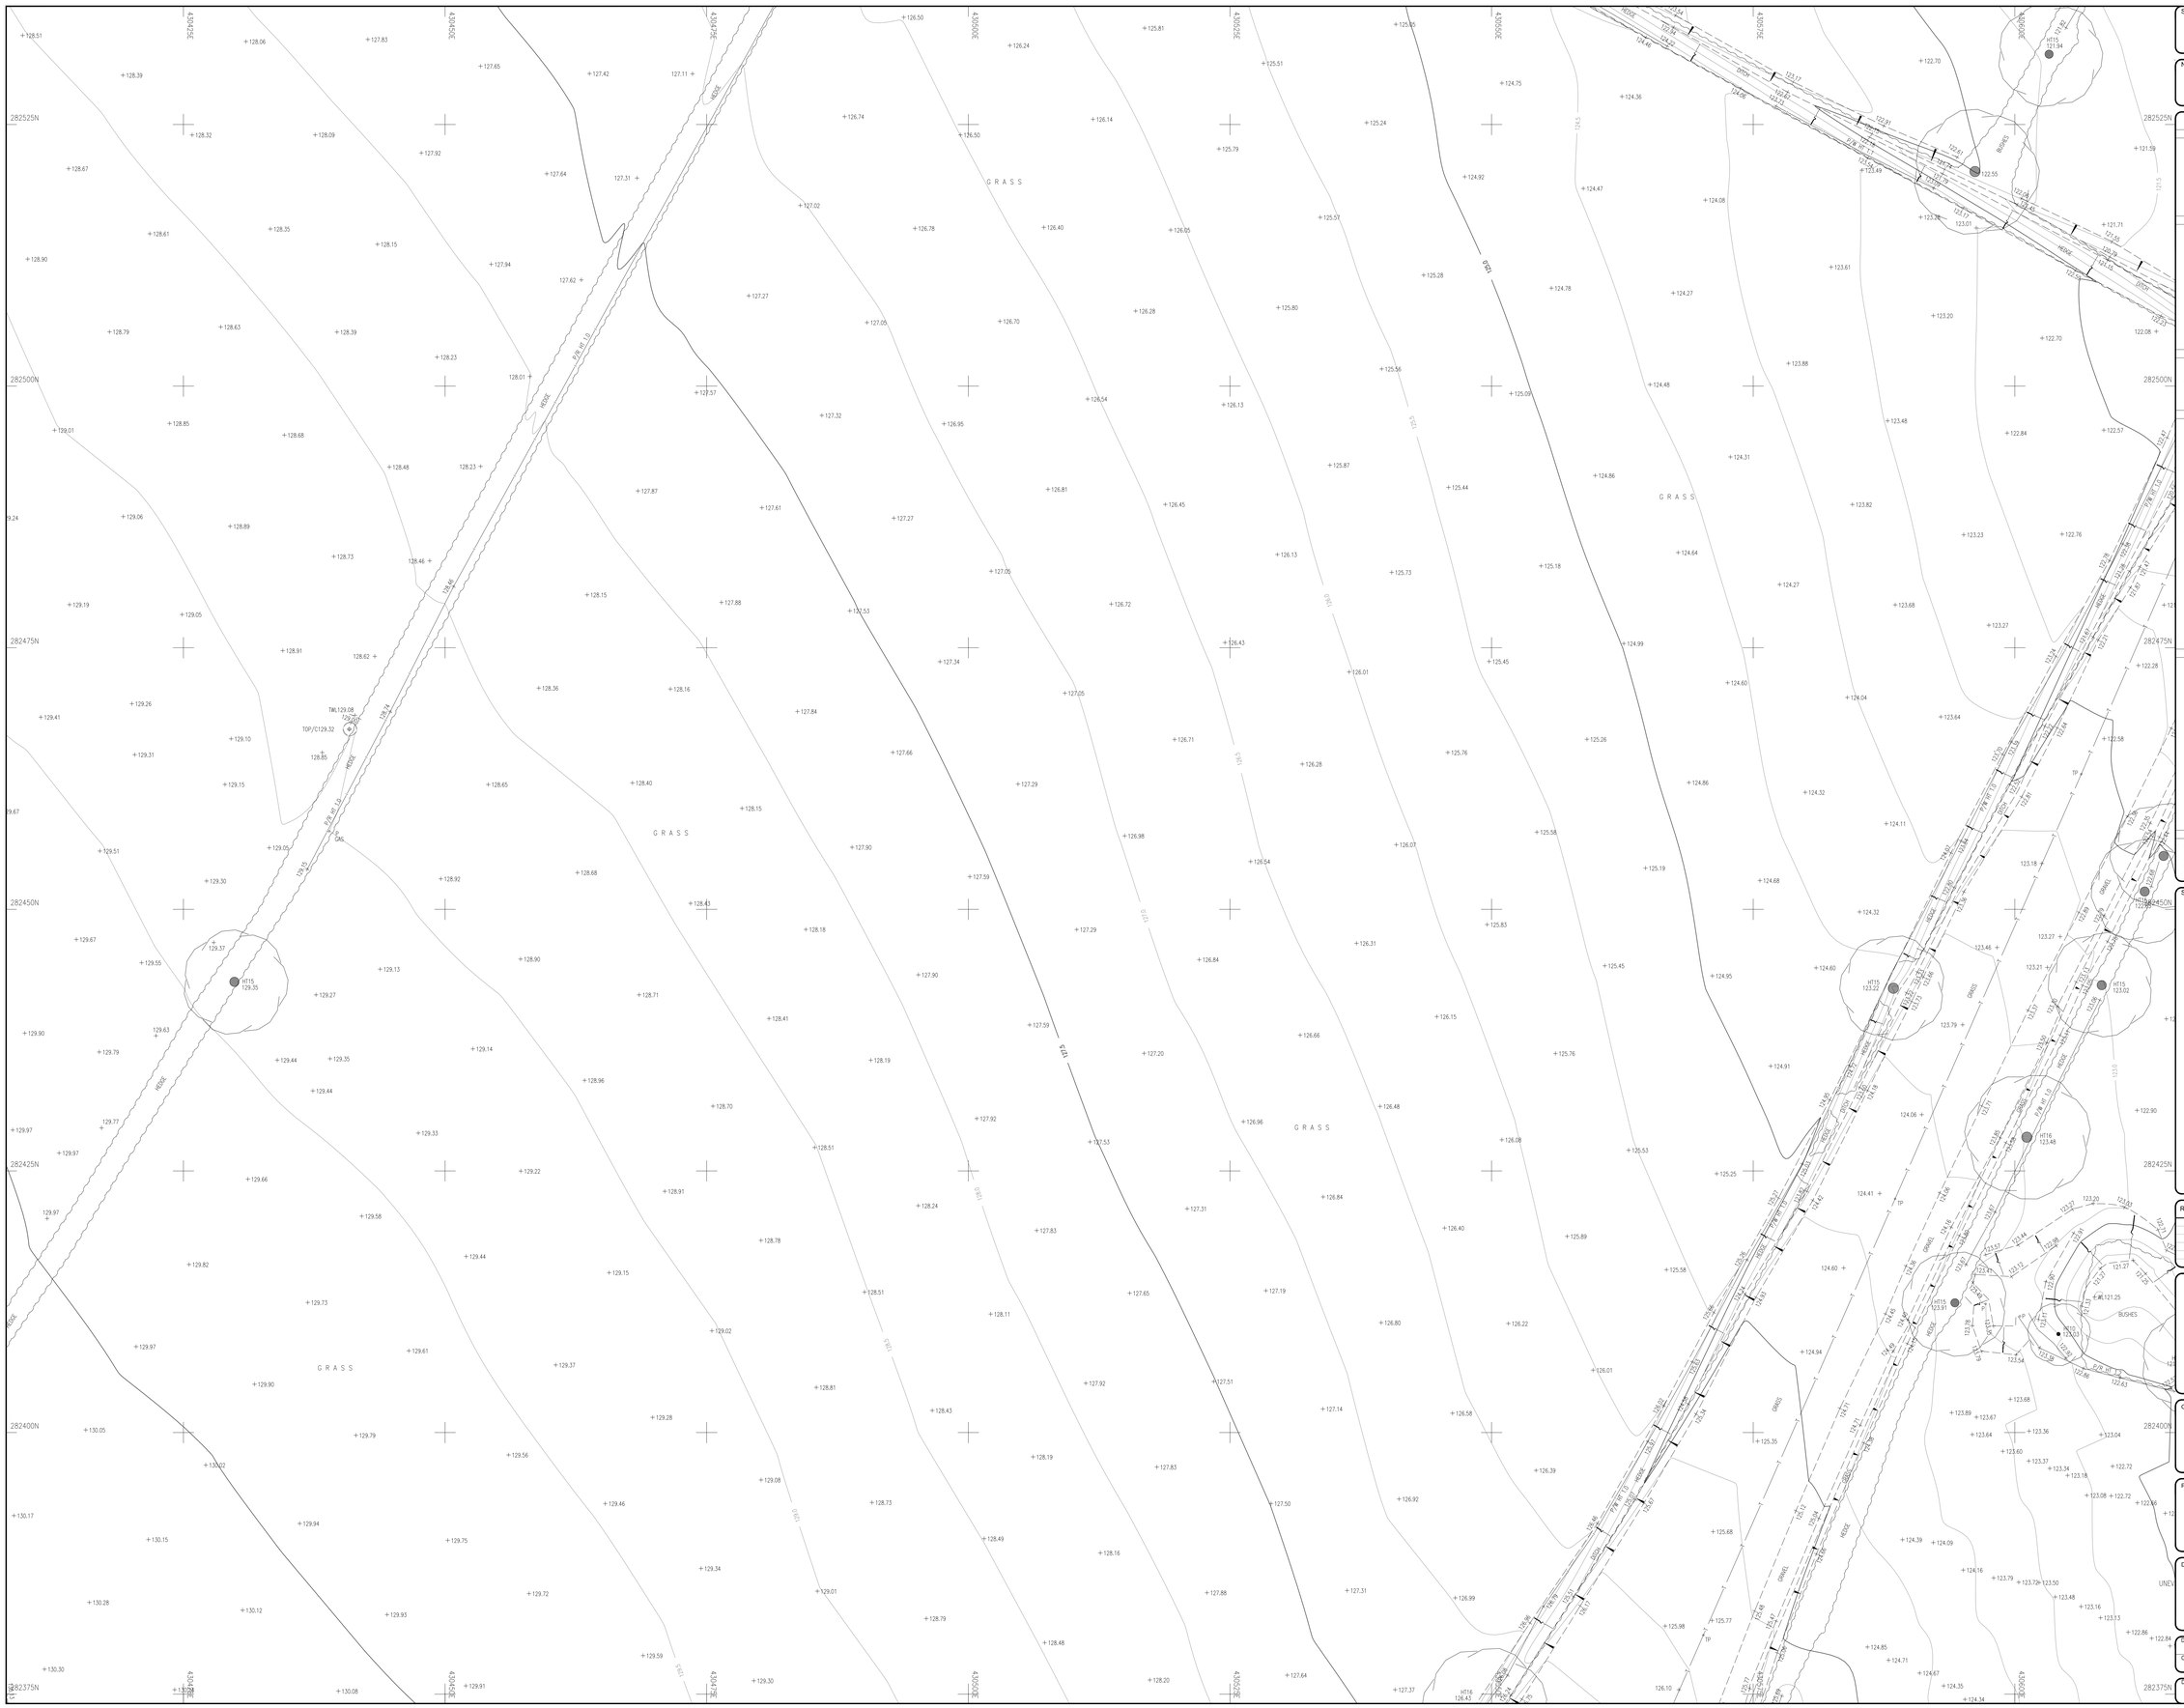

Survey Notes

Grid: Local plane metric related to National at SC2

Levels: OS datum from GNSS positioning converted using the National Geoid Model OSGM15

Notes

Topographical Survey Legend

BUILDINGS AND WALLS

Building
Building Open Sided
Ruin (RUIN)
Fenceage (FCN)
Wall with Height Retaining Wall (Ret. Wall 0.5m R/W)

GENERAL INFORMATION

Petrol Pump (PP)
Basement Light (BL)
Footbridge (FB)
Dish Type Channel
Slot Type Channel
Grate Type Channel
Tactile Paving (TAC)
Crash Barrier (CRB)
Column (COL)
Stanchion (STAN)
Car Vacuum (VAC)
Offset Fill (OF)
Air Valve (AV)
Trough (TR)
Chimney (CHY)
Telephone Call Box (TCB)

FENCE STYLES AND DESCRIPTIONS

Close Boarded C/B
Corrugated Iron C/I
Chestnut Paling C/P
Chainlink C/L
Handrail H/R
Interwoven WH
Iron Railings I/R
Lattice L/F
Miscellaneous Misc
Palisade PAL
Post & Chain P/C
Post & Rail P/R
Post & Wire P/W
Post & Barbed Wire B/W
Wire mesh W/M
Stile
Gate
Fence Inestyle

OVERHEAD FEATURES

Electricity Pylon (ELPYLON)
Electricity (EL)
Telephone (TEL)

ROADS

Kerbs
Edge of Surfacing
Pedestrian Crossing (PC)
Track (Track)
Footpath (FP)

WATER FEATURES

Canal (CANAL)
Stream (STREAM)
Ditch (DITCH)
Weir
Culvert (CULVERT)
Drip (Lintel Drain) (DRIP)
Spring (SPR)

STREET FURNITURE

Bellato Beacon (BB)
Bus Stop (BS)
Bollard (B)
Cats Eye (CE)
Coal Chute (CC)
Closed Circuit TV (CCTV)
Drain (DR)
Electricity Pole (EP)
Flood Light (FL)
Flag Staff (FS)
Lamp Post (LP)
Letter Box (LB)
Name Plate (street) (NP)
Mooring Ring (MR)
Mile Post or Mooring Post (MP)
Service Worker (MH)
Mile Stone (MS)
Post (P)
Parking Meter (PM)
Reflector Post (RP)
Rodding Eye (RE)
Road Sign (RS)
Speed Camera (S/CAM)
Information Sign (SIGN)
Stay (SY)
Traffic Light (TL)
Telegraph Pole (TP)
Traffic Light Push Button Post (TLP)
Traffic Light Control (T/LC/P)
Control Box (C/BOX)
British Telecom Box (BT BOX)
Electricity Box (EL BOX)
Gas Box (GAS BOX)

RELIEF AND VEGETATION

Hedge
Edge of wood/Bushes
Stump (STUMP)
Individual Tree
Slopes with Height Greater than 1m
Cliff Face
Marsh
Reeds

INSPECTION CHAMBERS AND PIPES

Inspection Cover (IC)
Inspection Cover (Elec) (IC/EL)
Manhole (MH)
British Telecom Cover (BT)
Inspection Cover (Comms) (IC/COM)
Cable TV (CATV)
Inspection Cover Traffic Signals (IC/TL)
Duty (I)
Kerb Outlet (KO)
Vent Pipe (VP)
Down Pipe (DP)
Rain Water Pipe (RWP)
Soil Pipe (SVP)
Gas Pipe (G-PIPE)
Unable to lift cover (UTL)
Stop Tap (ST)
Stop Valve (SV)
Lamphole (LH)
Hydrant (HYD)
Earth Rod (ER)
Gas Valve (GV)
Water Meter (WM)
Washout (WO)
Rodding Eye (RE)

LEVEL AND HEIGHT INFORMATION

Standard Spot Height (+123.45)
Precision Spot Height (+123.456)
Bed Level (+BL23.92)
Water Level (+WL24.92)
Soffit Level (+SL25.92)
Threshold Level (+THD6.88)
Cover Level (+CL26.45)
Invert Level (+IL25.15)
Pool Level (+PSL5.00)
Floor Level (+FL6.00)
Finished Floor Level (+FFL6.00)
Top of Tank Level (+TT7.00)
Eave Level (+EL7.00)
Ridge Level (+RL9.00)
Roof Hip Level (+RHL8.50)
Flat Roof Level (+FRL7.00)
Top of Canopy Level (+TOP/CT7.00)
Underside of Canopy Level (+SOF/CB.50)
Window Sill Level (+WSL8.00)
Window Head Level (+WHL8.00)
Springing Level (+SPL8.50)
Arch Level (+AL7.00)
Cable Level (+CHTB.55)
Top of Wall Level (+TWL10.00)
Underside of Beam Level (+UBL9.55)
General Height (+H19.00)

SURVEY INFORMATION SIGNS

Permanent Ground Marker
O.S. Trig Station
O.S. Bench Mark

GEOTECHNICAL INFORMATION

Borehole (BH)
Trial Pit (TP)
Monitor Pits (MON)
Probe Hole (PH)
Window Sample (WS)

Sheet Index

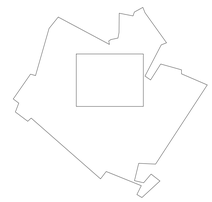

Rev.	Date	Description

MALCOLM HUGHES
CHARTERED LAND SURVEYORS
65 Cross Street, Sale, Manchester
M33 7HF. Tel: 0161 905 1265
www.malcolmhughes.co.uk
survey@mhls.co.uk

Accreditations: RICS, The Survey Association, ICES, RICS CPD Provider, Safecontractor

Client
Mott MacDonald Ltd
35 Newhall Street
Birmingham, B3 3PU

Project
Browns Lane / Coundon Wedge Drive Coventry

Drawing Title
Topographical Survey

Drawn By	CTC	01/05/19	Survey Date: May 2019
Checked By	EAD	01/05/19	Scale: A0@1:200

Drawing No: 53527-4
Revision:

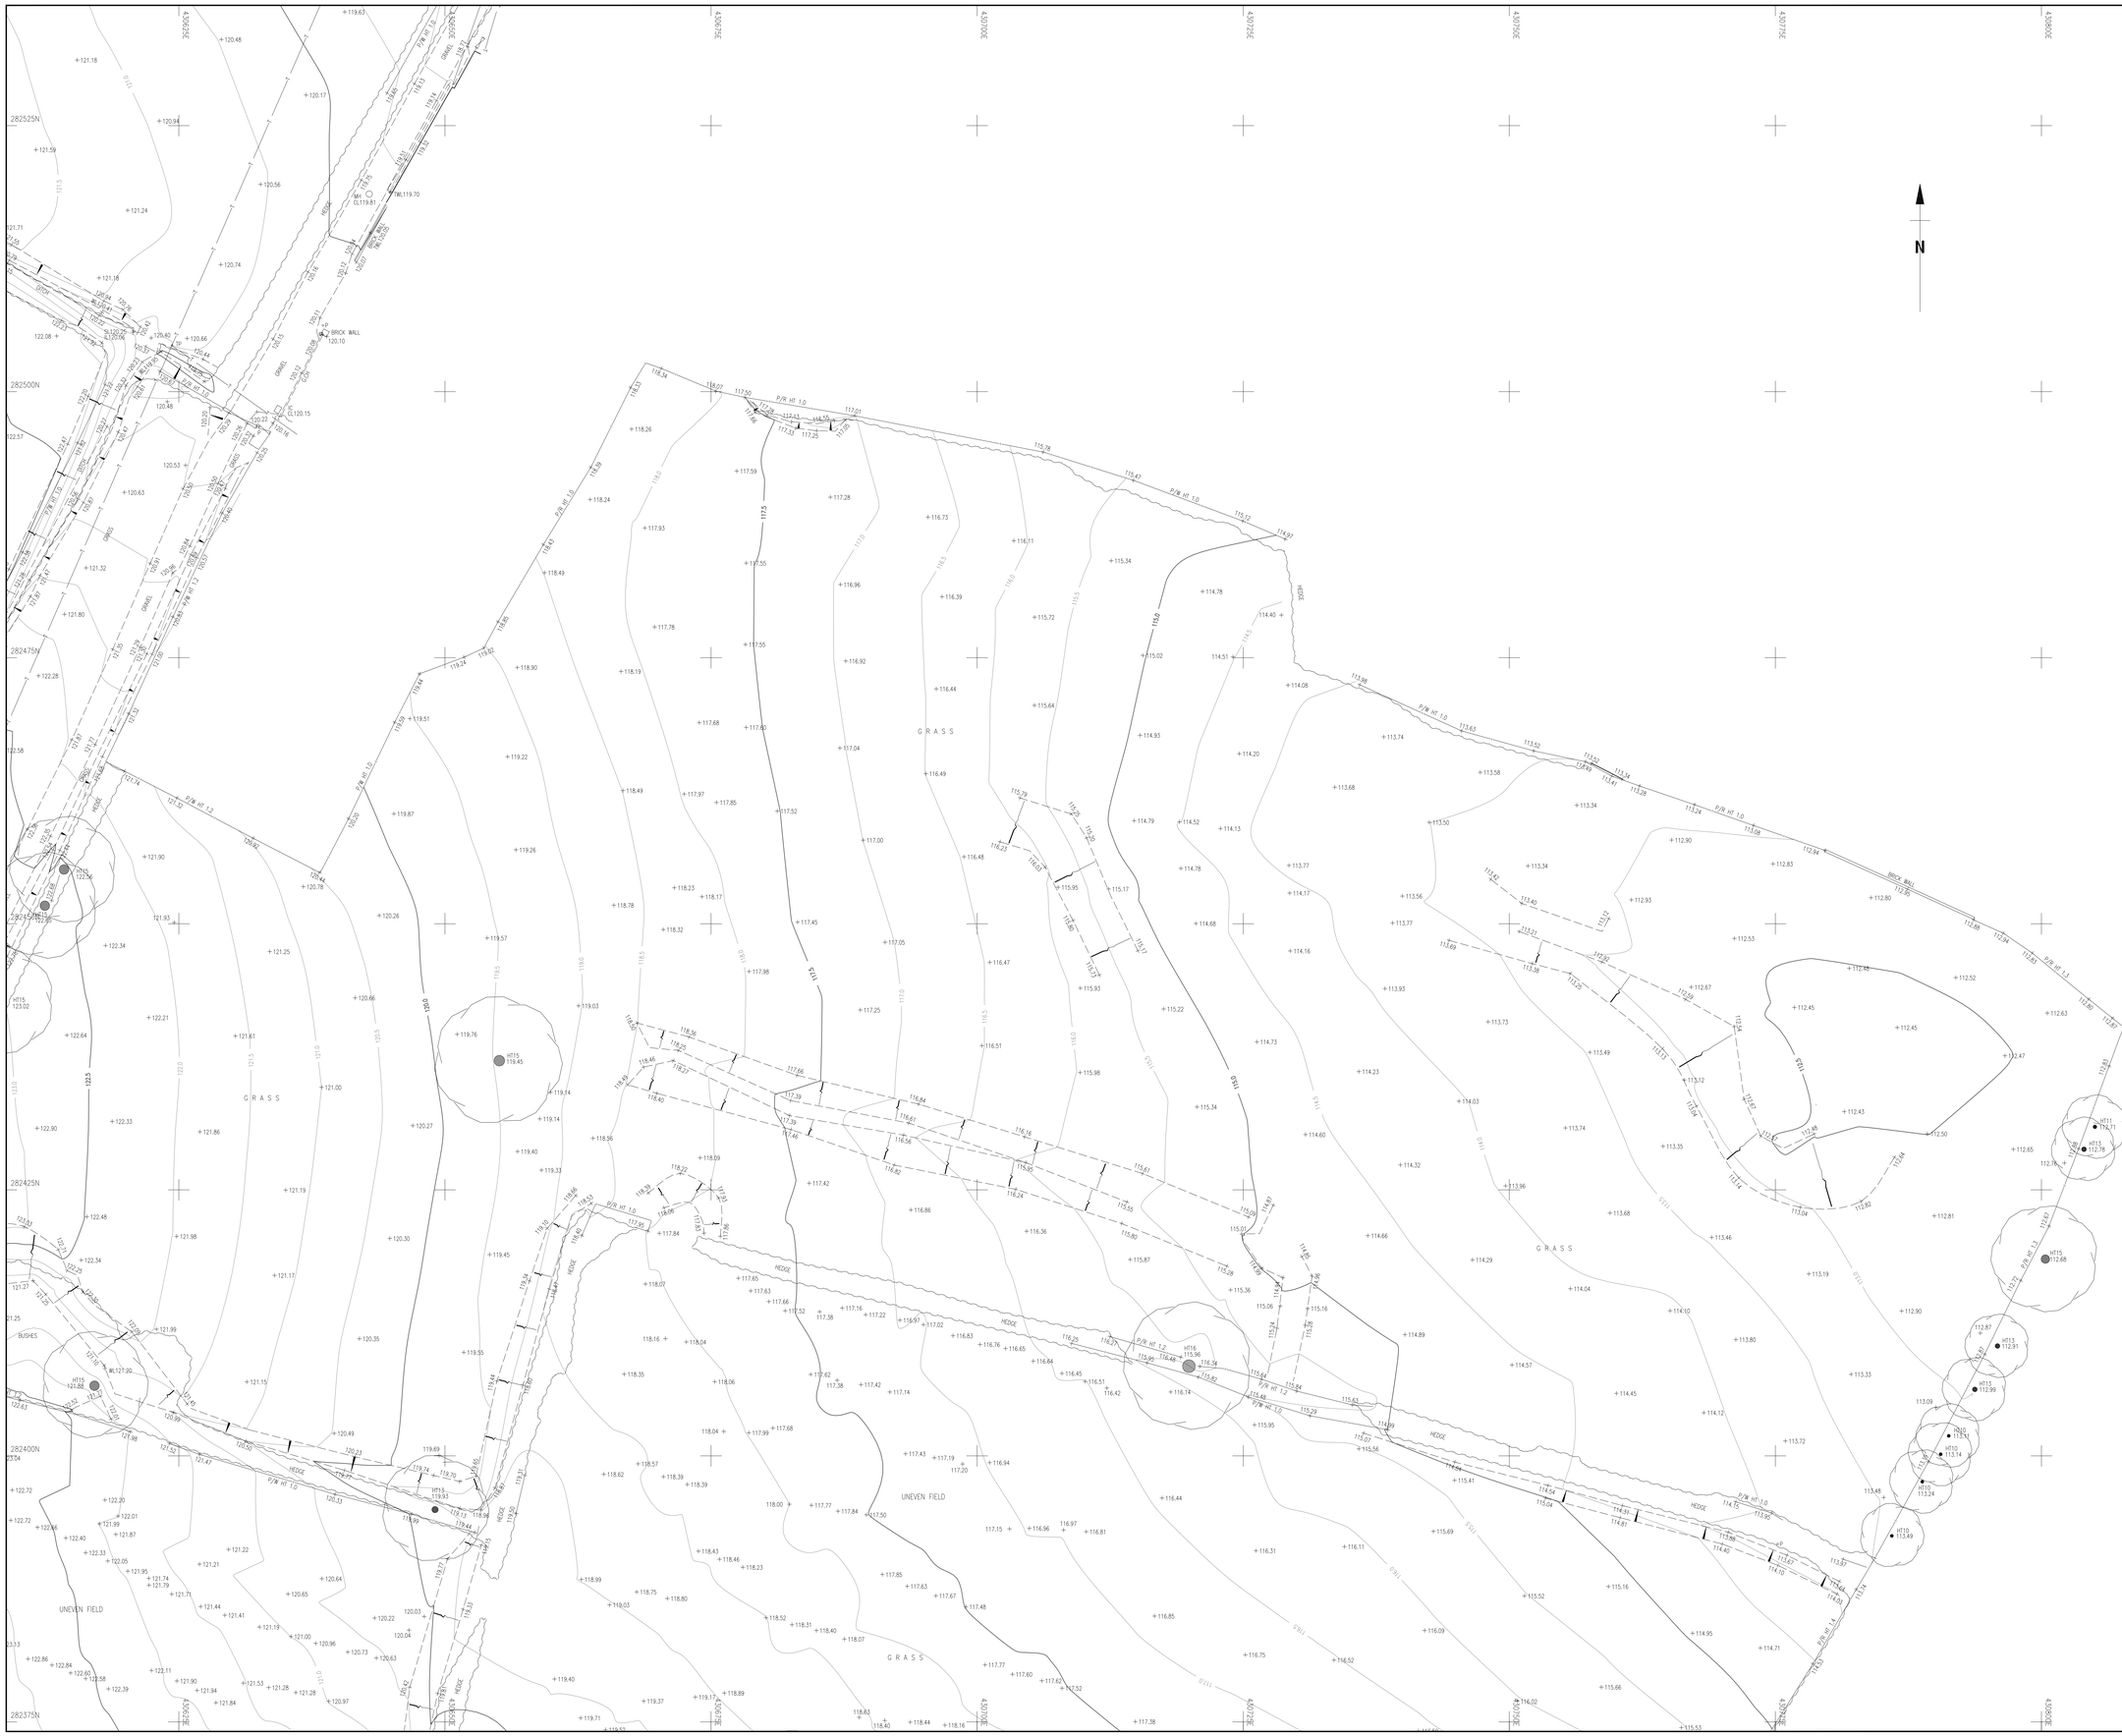
282525N
282500N
282475N
282450N
282425N
282400N
282375N
N
BRICK WALL
HEDGE
GRASS
UNEVEN FIELD
BUSHES
GRAVEL
RIDGE
P/R HT 1.0

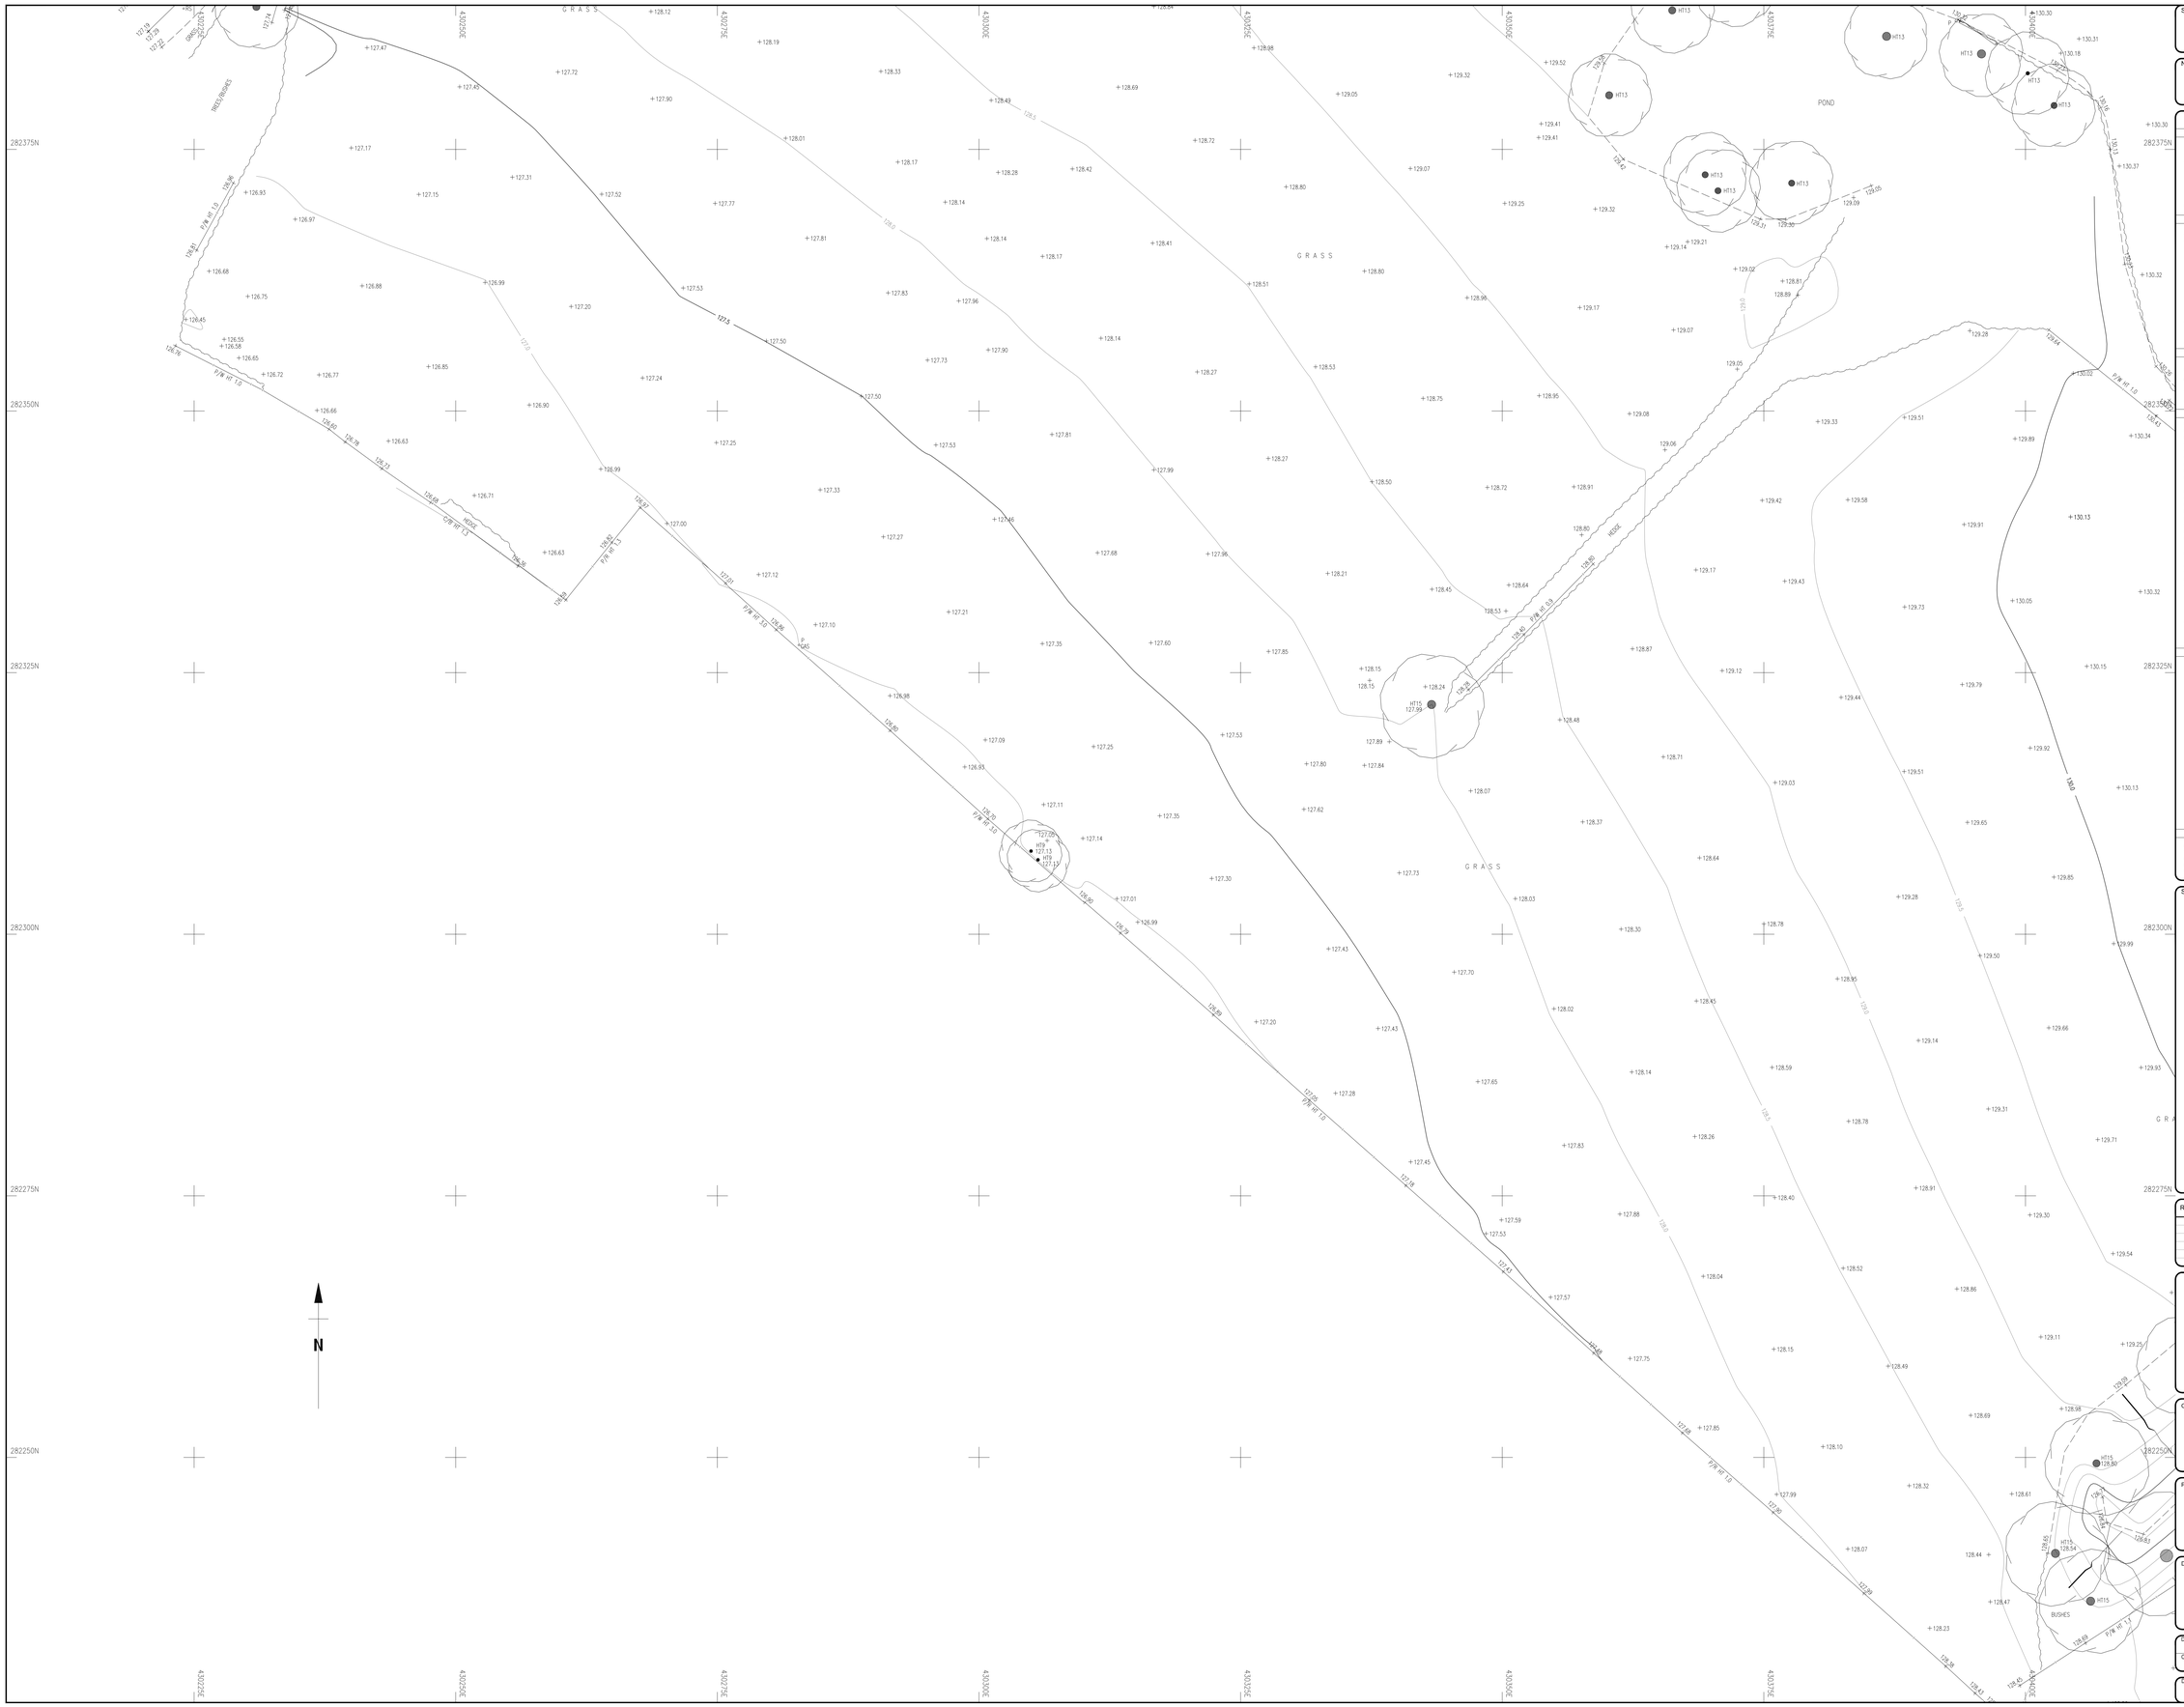

Survey Notes

Grid: Local plane metric related to National at SC2

Levels: OS datum from GNSS positioning converted using the National Geoid Model OSGM15

Notes

Topographical Survey Legend

BUILDINGS AND WALLS

Building
Building, Open Sided
Ruin (RUIN)
Fenceage
Wall with Height Restoring Wall (Wall, HST, Brk, R/W)

FENCE STYLES AND DESCRIPTIONS

Close Boarded	C/B
Corrugated Iron	C/I
Chestnut Paling	C/P
Chainlink	C/L
Handrail	H/R
Interwoven	WH
Iron Railings	I/R
Lattice	L/F
Miscellaneous	Misc
Palisade	Pal
Post & Chain	P/C
Post & Rail	P/R
Post & Wire	P/W
Post & Barbed Wire	B/W
Wire mesh	W/M
Stile	
Gate	
Fence Investyte	

ROADS

Kerbs
Edge of Surfacing
Pedestrian Crossing
Track
Footpath

STREET FURNITURE

Belisha Beacon	BB
Bus Stop	BS
Bollard	B
Cats Eye	CE
Coal Chute	CC
Closed Circuit TV	CCTV
Drain	DR
Electricity Pole	EP
Flood Light	FL
Flag Staff	FS
Lamp Post	LP
Letter Box	LB
Name Plate (street)	NP
Mooring Ring	MR
Wire Post or Mooring Post	MP
Service Worker	MK
Mile Stone	MS
Post	P
Parking Meter	PM
Reflector Post	RP
Rodding Eye	RE
Road Sign	RS
Speed Camera	S/CAM
Information Sign	SIGN
Stay	ST
Traffic Light	TL
Telegraph Pole	TP
Traffic Light Push Button Post	TLP
Traffic Light Control	TLC/P
Control Box	C/BOX
British Telecom Box	BT BOX
Electricity Box	EL BOX
Gas Box	GAS BOX

INSPECTION CHAMBERS AND PIPES

Inspection Cover	IC
Inspection Cover (Elec)	IC/EL
Manhole	MH
British Telecom Cover	BT
Inspection Cover (Comms)	IC/COM
Cable TV	CATV
Inspection Cover Traffic Signals	IC/TL
Duty	D
Kerb Outlet	KO
Vent Pipe	VP
Down Pipe	DP
Rain Water Pipe	RWP
Soil Pipe	SVP
Gas Pipe	G-PIPE
Unable to lift cover	UTL
Stop Tap	ST
Stop Valve	SV
Lamphole	LH
Hydrant	HYD
Earth Rod	ER
Gas Valve	GV
Meter Water	MW
Washout	WO
Rodding Eye	RE

GEOTECHNICAL INFORMATION

Borehole	BH
Trial Pit	TP
Monitor Pin	MON
Probe Hole	PH
Window Sample	WS

GENERAL INFORMATION

Petrol Pump	PP
Basement Light	BL
Footbridge	FB
Dish Type Channel	
Slot Type Channel	
Grate Type Channel	
Tactile Paving	TAC
Crash Barrier	C/BR
Column	COL
Stanchion	STAN
Car Vacuum	VAC
Offset Fill	OF
Air Valve	AV
Trough	TR
Chimney	CHY
Telephone Call Box	TCB

OVERHEAD FEATURES

Electricity Pylon (ELEC PYLON)
Electricity (EL)
Telephone (TEL)

WATER FEATURES

Canal (Lake)
Stream (Stream)
Ditch (Ditch)
Weir
Culvert (Culvert)
Drip (Land Drain)
Spring (SPR)

RELIEF AND VEGETATION

Hedge
Edge of wood/Bushes
Stump (STUMP)
Individual Tree
Slopes with Height Greater than 1m
Cliff Face
Marsh
Reeds

LEVEL AND HEIGHT INFORMATION

Standard Spot Height	+123.45
Precision Height	+123.456
Bed Level	+BL23.92
Water Level	+WL24.92
Soffit Level	+SL25.92
Threshold Level	+TH26.88
Cover Level	+CL24.45
Invert Level	+IL25.15
Pipe Soffit Level	+PSL5.00
Floor Level	+FL6.00
Finished Floor Level	+FFL6.00
Top of Tank Level	+TT7.00
Eave Level	+EL7.00
Ridge Level	+RL9.00
Roof Hip Level	+RHL8.50
Flat Roof Level	+FRL7.00
Top of Canopy Level	+TOP/CT7.00
Underside of Canopy Level	+SOF/CB.50
Window Sill Level	+WSL8.00
Window Head Level	+WHL9.00
Springing Level	+SPL8.50
Arch Level	+AL7.00
Cable Level	+CHTR.55
Top of Wall Level	+TWL10.00
Underside of Beam Level	+UBL9.55
General Height	+HT9.00

SURVEY INFORMATION SIGNS

Permanent Ground Marker
O.S. Trig Station
O.S. Bench Mark

Sheet Index

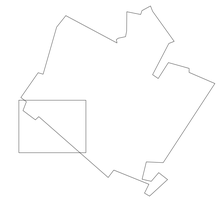

Rev.	Date	Description

MALCOLM HUGHES
CHARTERED LAND SURVEYORS
65 Cross Street, Sale, Manchester
M33 7HF. Tel: 0161 905 1285
www.malcolmhughes.co.uk
survey@mhls.co.uk

Accreditations: RICS, The Survey Association, ICES, APAS

Client
Mott MacDonald Ltd
35 Newhall Street
Birmingham, B3 3PU

Project
Browns Lane / Coundon Wedge Drive Coventry

Drawing Title
Topographical Survey

Drawn By	CTC	01/05/19	Survey Date: May 2019
Checked by	EAD	01/05/19	Scale: A0@1:200

Drawing No: 53527-6
Revision:

Survey Notes

Grid: Local plane metric related to National at SC2

Levels: OS datum from GNSS positioning converted using the National Geoid Model OSGM15

Notes

Topographical Survey Legend

BUILDINGS AND WALLS

Building
Building Open Sided
Ruin (RUIN)
Passage
Wall with Height Retaining Wall (Wall, HGT.3m, R/W)

FENCE STYLES AND DESCRIPTIONS

Close Boarded C/B
Corrugated Iron C/I
Chestnut Paling C/P
Chainlink C/L
Handrail H/R
Interwoven WH
Iron Railings I/R
Lattice L/T
Miscellaneous Misc
Palisade PAL
Post & Chain P/C
Post & Rail P/R
Post & Wire P/W
Post & Barbed Wire B/W
Wire mesh W/M
Stile
Gate
Fence Inestyle

ROADS

Kerbs
Edge of Surfacing
Pedestrian Crossing
Track
Footpath

STREET FURNITURE

Belisha Beacon = BB
Bus Stop = BS
Bollard = B
Cats Eye = CE
Coal Chute = CC
Closed Circuit TV = CCTV
Drain = DR
Electricity Pole = EP
Flood Light = FL
Flag Staff = FS
Lamp Post = LP
Letter Box = LB
Name Plate (street) = NP
Mooring Ring = MR
Mile Post or Mooring Post = MP
Service Worker = MK
Mile Stone = MS
Post = P
Parking Meter = PM
Reflector Post = RP
Rodding Eye = RE
Road Sign = RS
Speed Camera = S/CAM
Information Sign = SIGN
Stay = SY
Traffic Light = TL
Telegraph Pole = TP
Traffic Light Push Button Post = TLP
Traffic Light Control = TLC/P
Control Box = C/BOX
British Telecom Box = BT BOX
Electricity Box = EL BOX
Gas Box = GAS BOX

INSPECTION CHAMBERS AND PIPES

Inspection Cover = IC
Inspection Cover (Elec) = IC/EL
Manhole = MH
British Telecom Cover = BT
Inspection Cover (Comms) = IC/COM
Syringing Level = SYR.S
Arch Level = ALT.00
Cable Level = CNTR.SS
Top of Wall Level = TW.10.00
Underside of Beam Level = UBS.9.55
General Height = HTS.00
Inspection Cover Traffic Signals = IC/TL
Duty = D
Kerb Outlet = KO
Vent Pipe = VP
Down Pipe = DP
Rain Water Pipe = RWP
Soil Pipe = SVP
Gas Pipe = G~PIPE
Unable to lift cover = UTL
Stop Top = ST
Stop Valve = SV
Lamphole = LH
Hydrant = HYD
Earth Rod = ER
Gas Valve = GV
Water Meter = WM
Washout = WO
Rodding Eye = RE

GEOTECHNICAL INFORMATION

Borehole = BH
Trial Pit = TP
Monitor Pin = MON
Probe Hole = PH
Window Sample = WS

GENERAL INFORMATION

Petrol Pump = PP
Basement Light = BL
Footbridge = FB
Dish Type Channel = DISH
Slot Type Channel = SLOT
Grate Type Channel = GRATE
Tactile Paving = TAC
Crash Barrier = C/BR
Column = COL
Stanchion = STAN
Car Vacuum = VAC
Offset Fill = OF
Air Valve = AV
Trough = TR
Chimney = CHY
Telephone Call Box = TCB

OVERHEAD FEATURES

Electricity Pylon = ELPYLON
Electricity = ELEC
Telephone = TEL

WATER FEATURES

Canal
Stream
Ditch
Weir
Culvert
Drip (Land Drain)
Spring = SPR

RELIEF AND VEGETATION

Hedge
Edge of wood/Bushes
Stump = STUMP
Individual Tree
Slopes with Height Greater than 1m
Cliff Face
Marsh
Reeds

LEVEL AND HEIGHT INFORMATION

Standard Spot Height = +123.45
Precision Spot Height = +123.456
Bank Level = BK.23.92
Water Level = WL24.92
Weir Level = SLDS.92
Threshold Level = THD5.88
Cover Level = CL24.45
Invert Level = IL25.15
Pipe Soffit Level = PSLS.00
Floor Level = FLE.00
Finished Floor Level = FFLE.00
Top of Tank Level = TT7.00
Eave Level = EL7.00
Ridge Level = RLS.00
Roof Hip Level = RHLS.50
Flat Roof Level = FRL7.00
Top of Canopy Level = TOP/CT7.00
Underside of Canopy Level = SOF/CS8.50
Window Sill Level = WSLS.00
Window Head Level = WHLS.00
Syringing Level = SYR.S

SURVEY INFORMATION SIGNS

Permanent Ground Marker
O.S. Trig Station
O.S. Bench Mark

Sheet Index

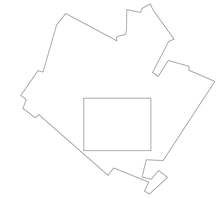

Rev.	Date	Description

MALCOLM HUGHES
CHARTERED LAND SURVEYORS
65 Cross Street, Sale, Manchester M33 7HF. Tel: 0161 905 1265
www.malcolmhughes.co.uk
survey@mhls.co.uk

Accreditations: RICS, The Survey Association, Pavement Engineering Group, Institution of Civil Engineering Surveyors, Property Care Association

Client
Mott MacDonald Ltd
35 Newhall Street
Birmingham, B3 3PU

Project
Browns Lane / Coundon Wedge Drive Coventry

Drawing Title
Topographical Survey

Drawn By	CTC	01/05/19	Survey Date: May 2019
Checked by	EAD	01/05/19	Scale: A0@1:200

Drawing No: 53527-7

Revision

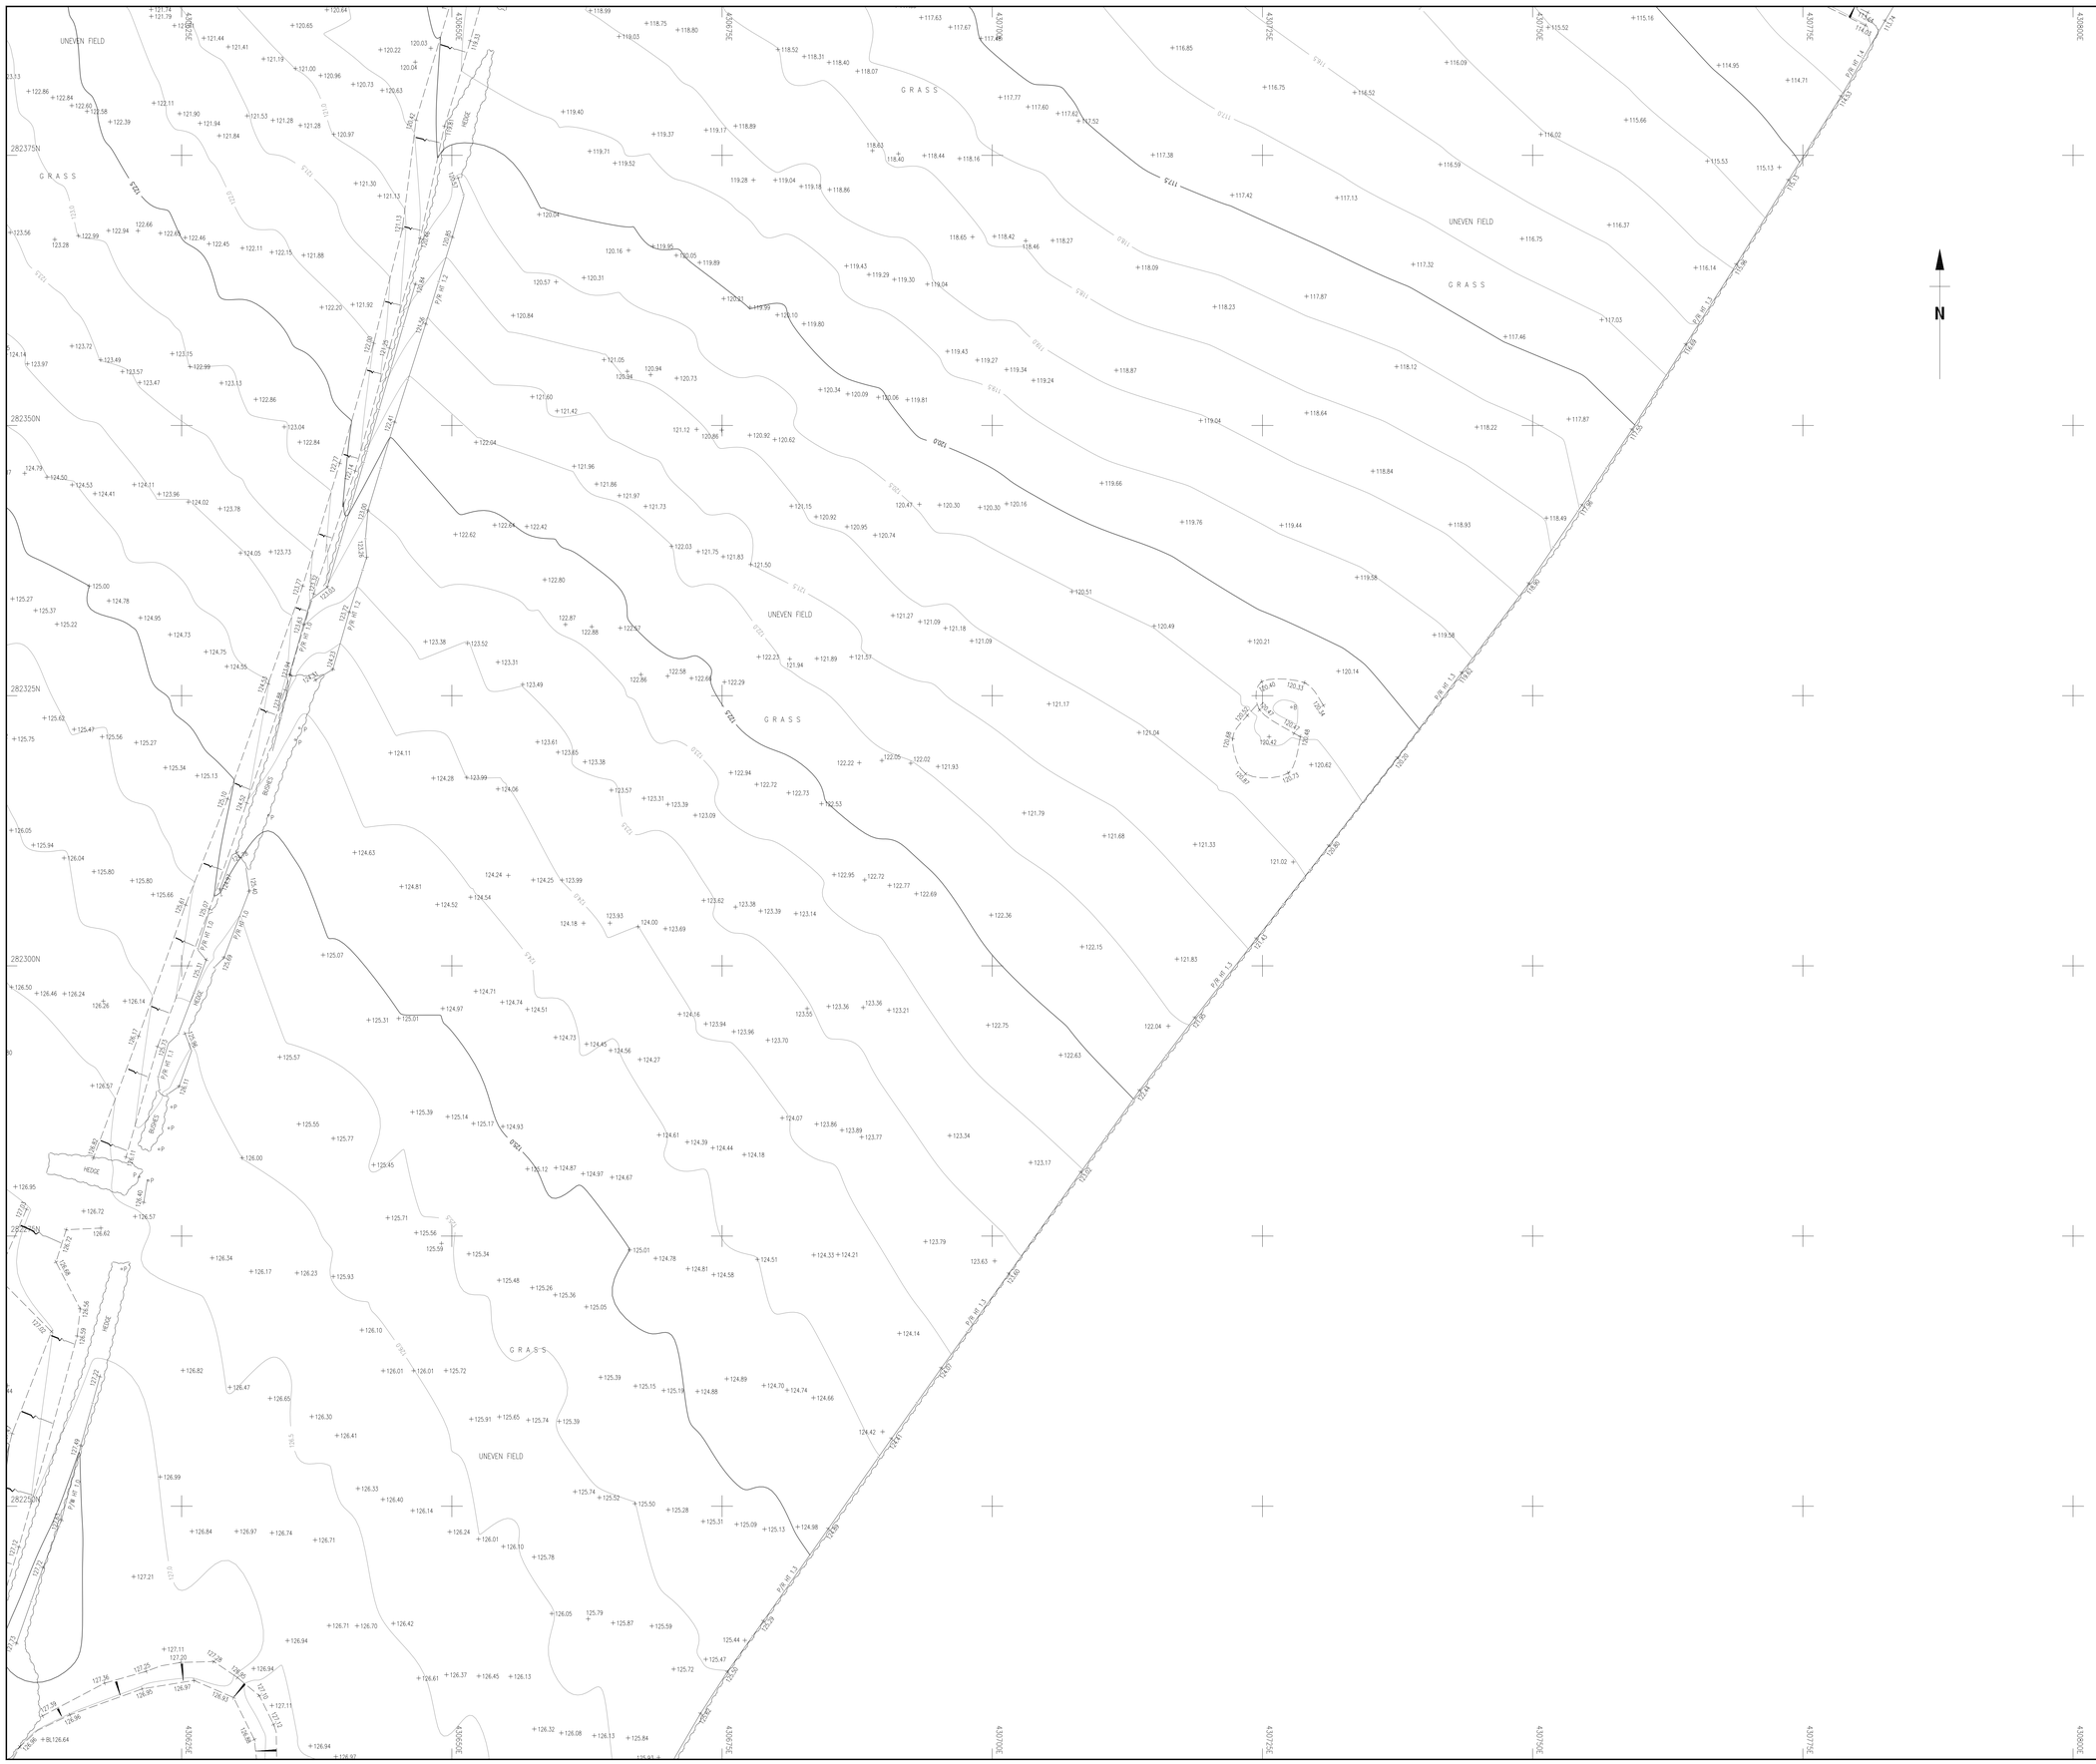

Survey Notes

Grid: Local plane metric related to National at SC2

Levels: OS datum from GNSS positioning converted using the National Geoid Model OSGM15

Notes

Topographical Survey Legend

BUILDINGS AND WALLS

Building
Building Open Sided
Ruin (RUIN)
Passage (PASS)
Wall with Height Retaining Wall (Wall, Ht1.2m, R/W)

FENCE STYLES AND DESCRIPTIONS

Close Boarded	C/B
Corrugated Iron	C/I
Chestnut Paling	C/P
Chainlink	C/L
Handrail	H/R
Interwoven	WH
Iron Railings	I/R
Lattice	L/F
Miscellaneous	Misc
Palisade	PAL
Post & Chain	P/C
Post & Rail	P/R
Post & Wire	P/W
Post & Barbed Wire	B/W
Wire mesh	W/M
Stile	
Gate	
Fence linestyle	

ROADS

Kerbs
Edge of Surfacing
Pedestrian Crossing (PC)
Track (TRK)
Footpath (FP)

STREET FURNITURE

Bollards Beacon	BB
Bus Stop	BS
Bollard	B
Cats Eye	CE
Coal Chute	CC
Closed Circuit TV	CCTV
Drain	DR
Electricity Pole	EP
Flood Light	FL
Flag Staff	FS
Lamp Post	LP
Letter Box	LB
Name Plate (street)	NP
Mooring Ring	MR
Mile Post or Mooring Post	MP
Service Worker	MK
Mile Stone	MS
Post	P
Parking Meter	PM
Reflector Post	RP
Rodding Eye	RE
Road Sign	RS
Speed Camera	S/CAM
Information Sign	SIGN
Stay	SY
Traffic Light	TL
Telegraph Pole	TP
Traffic Light Push Button Post	TLP
Traffic Light Control	TLC/P
Control Box	C/BOX
British Telecom Box	BT BOX
Electricity Box	EL BOX
Gas Box	GAS BOX

INSPECTION CHAMBERS AND PIPES

Inspection Cover	IC
Inspection Cover (Elec)	IC/EL
Manhole	MH
British Telecom Cover	BT
Inspection Cover (Comms)	IC/COM
Cable TV	CATV
Inspection Cover Traffic Signals	IC/TL
Duty	D
Kerb Outlet	KO
Vent Pipe	VP
Down Pipe	DP
Rain Water Pipe	RWP
Soil Pipe	SVP
Gas Pipe	G-PIPE
Unable to lift cover	UTL
Stop Tap	ST
Stop Valve	SV
Lamphole	LH
Hydrant	HYD
Earth Rod	ER
Gas Valve	GV
Water Meter	WM
Washout	WO
Rodding Eye	RE

GEOTECHNICAL INFORMATION

Borehole	BH
Trial Pit	TP
Monitor Pin	MON
Probe Hole	PH
Window Sample	WS

GENERAL INFORMATION

Petrol Pump	PP
Basement Light	BL
Footbridge	FB
Dish Type Channel	
Slot Type Channel	
Grate Type Channel	
Tactile Paving	TAC
Crash Barrier	C/BR
Column	COL
Stanchion	STAN
Car Vacuum	VAC
Offset Fill	OF
Air Valve	AV
Trough	TR
Chimney	CHY
Telephone Call Box	TCB

OVERHEAD FEATURES

Electricity Pylon (ELEC PYLON)
Electricity (ELEC)
Telephone (TEL)

WATER FEATURES

Canal	CANAL
Stream	STREAM
Ditch	DITCH
Weir	WEIR
Culvert	CULVERT
Drip (Land Drain)	DRIP
Spring	SPR

RELIEF AND VEGETATION

Hedge
Edge of wood/Bushes
Stump (STUMP)
Individual Tree
Slopes with Height Greater than 1m
Cliff Face
Marsh
Reeds

LEVEL AND HEIGHT INFORMATION

Standard Spot Height	+ 123.45
Precision Spot Height	+ 123.456
Bank Level	+ BK32.92
Water Level	+ WL24.92
Spiltt Level	+ SL25.92
Threshold Level	+ TH26.98
Cover Level	+ CL24.45
Invert Level	+ IL25.15
Pipe Soffit Level	+ PS25.00
Floor Level	+ FL6.00
Finished Floor Level	+ FFL6.00
Top of Tank Level	+ TT7.00
Eave Level	+ EL7.00
Ridge Level	+ RL9.00
Roof Hip Level	+ RHL8.50
Flat Roof Level	+ FRL7.00
Top of Canopy Level	+ TOP/C7.00
Underside of Canopy Level	+ SOF/C6.50
Window Sill Level	+ WSL8.00
Window Head Level	+ WHL9.00
Springing Level	+ SPL8.50
Arch Level	+ AL7.00
Cable Level	+ CHTR.55
Top of Wall Level	+ TWL10.00
Underside of Beam Level	+ UBL9.50
General Height	+ HT9.00

SURVEY INFORMATION SIGNS

Permanent Ground Marker
O.S. Trig Station
O.S. Bench Mark

Sheet Index

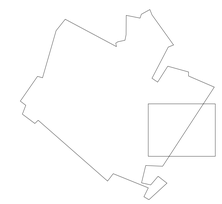

Rev.	Date	Description

MALCOLM HUGHES
CHARTERED LAND SURVEYORS
65 Cross Street, Sale, Manchester
M33 7HF, Tel: 0161 905 1265
www.malcolmhughes.co.uk
survey@mhls.co.uk

Accreditations: RICS, The Survey Association, Institution of Civil Engineering Surveyors, Pas128

Client
Mott MacDonald Ltd
35 Newhall Street
Birmingham, B3 3PU

Project
Browns Lane / Coundon Wedge Drive Coventry

Drawing Title
Topographical Survey

Drawn By	CTC	01/05/19	Survey Date: May 2019
Checked by	EAD	01/05/19	Scale: A0@1:200

Drawing No: 53527-8
Revision:

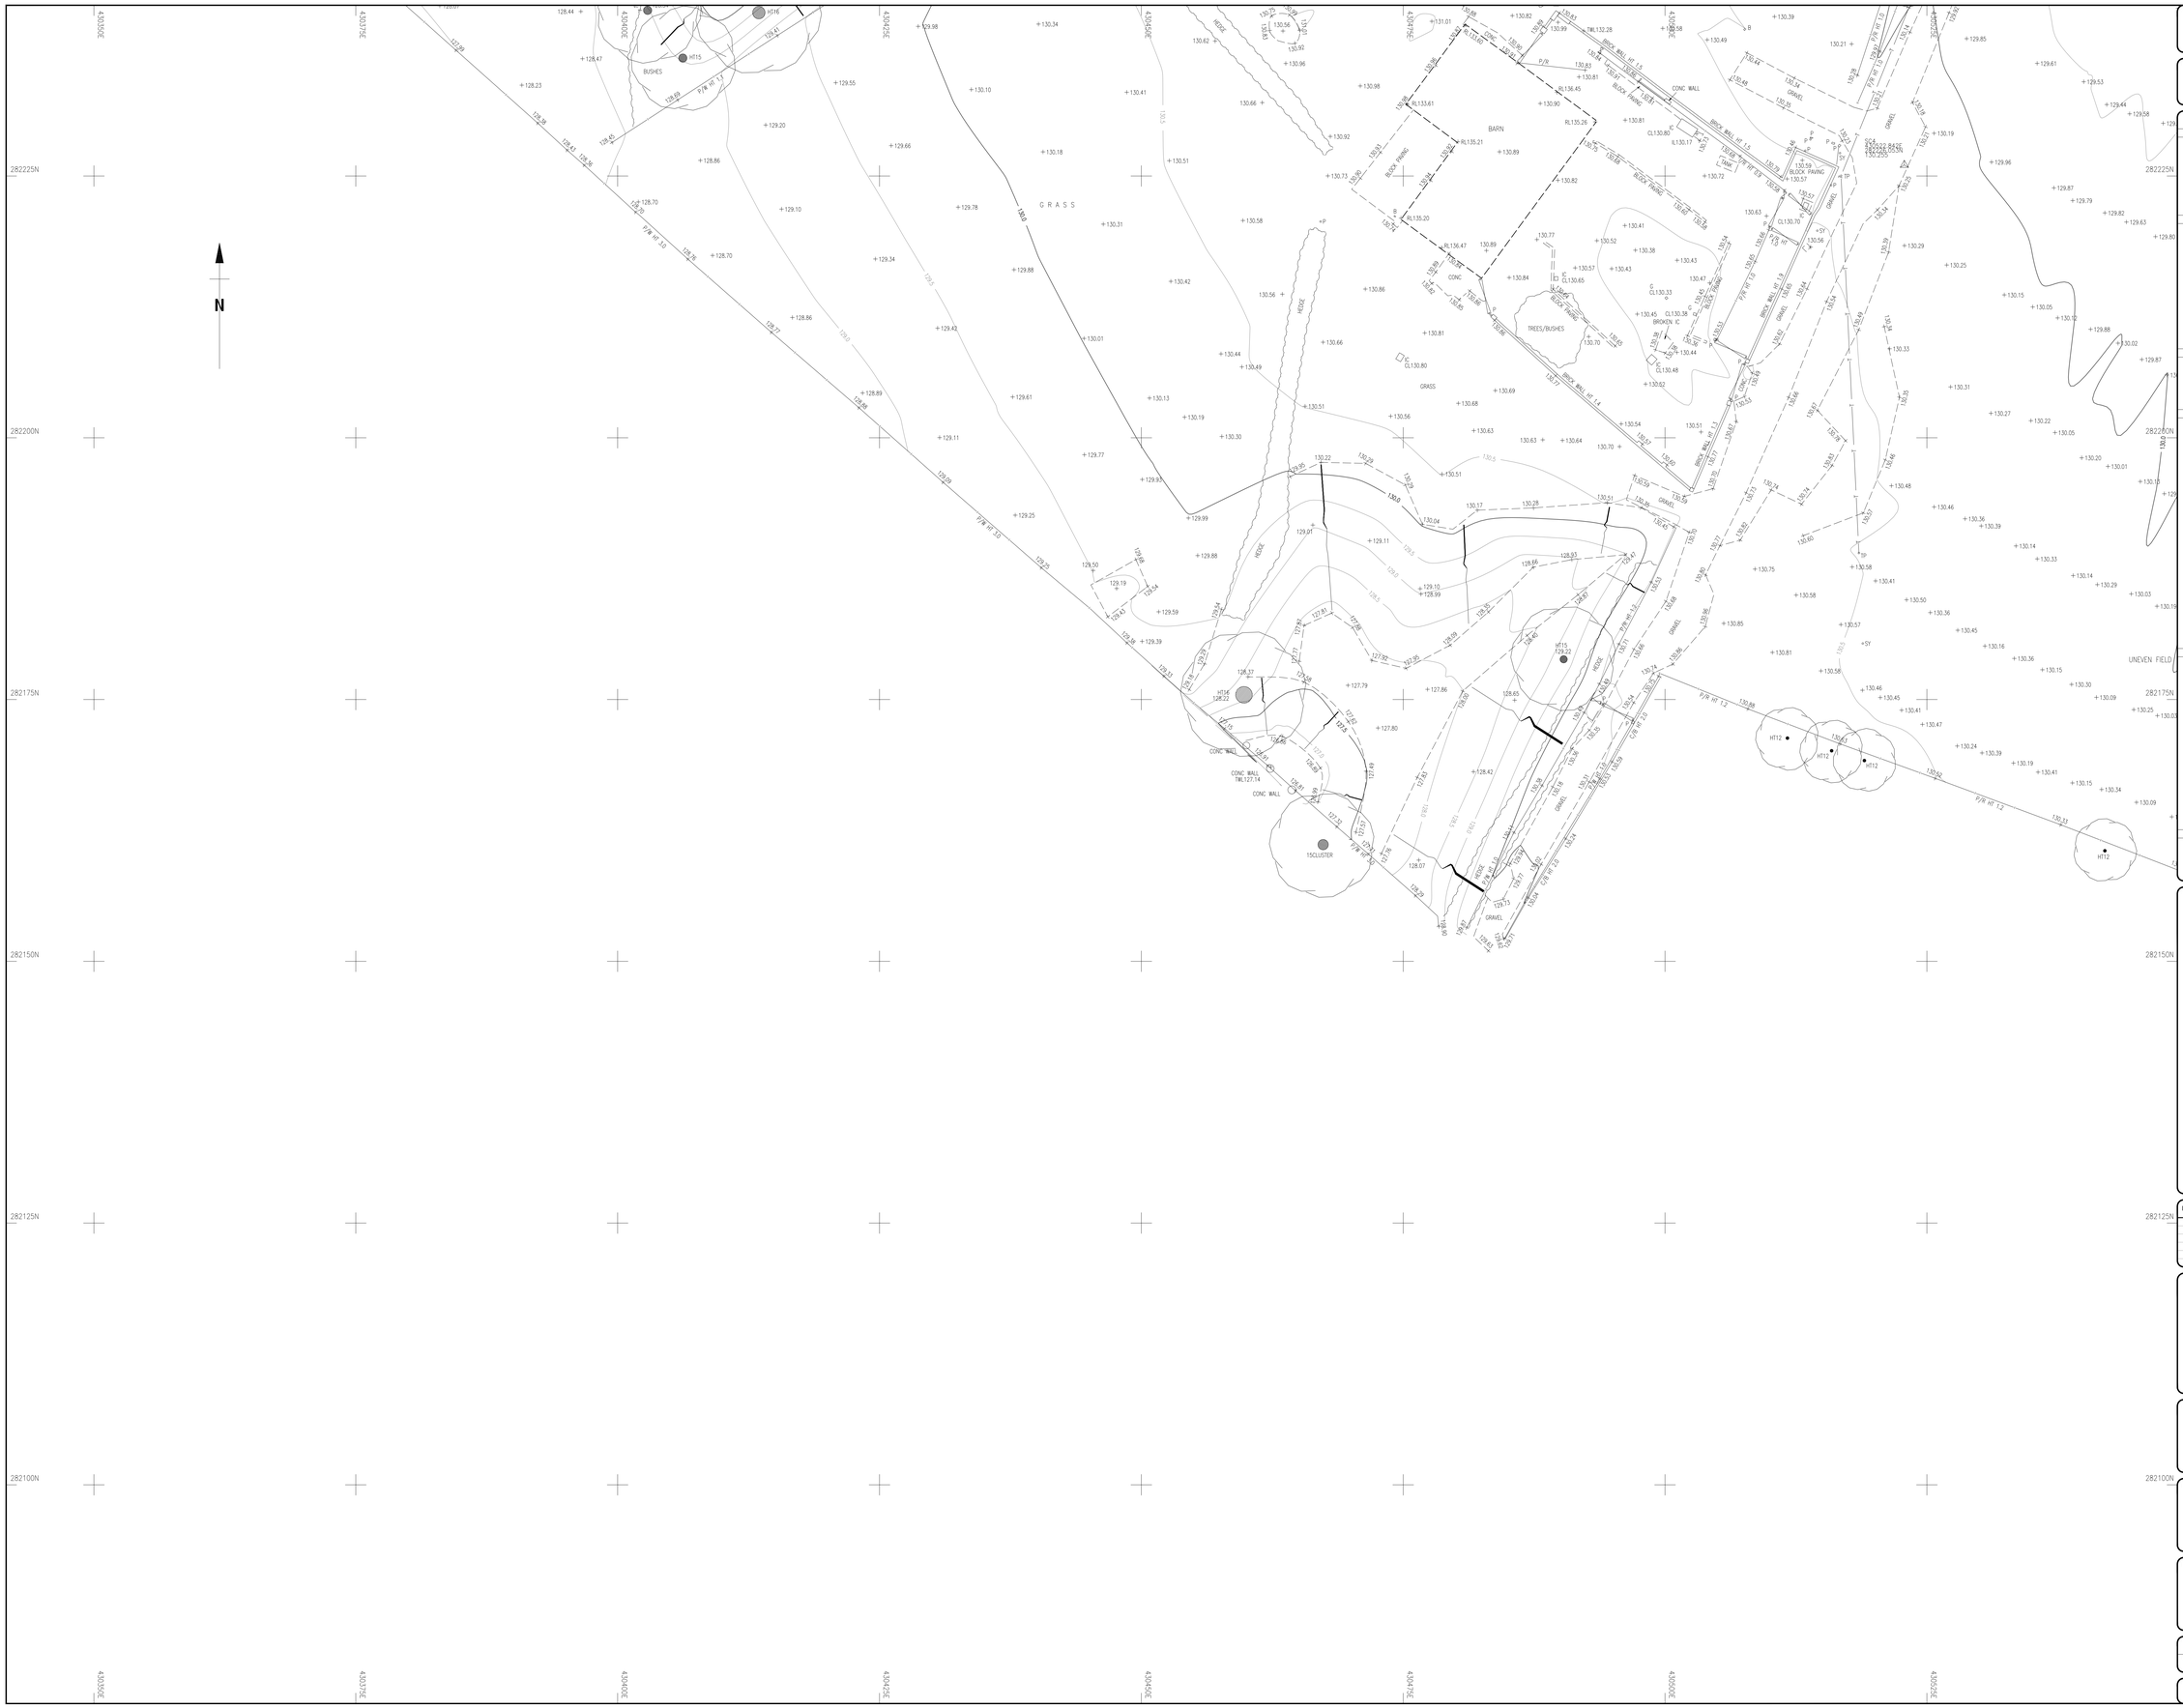
430350E
430375E
430400E
430425E
430450E
430475E
430500E
430525E
282225N
282200N
282175N
282150N
282125N
282100N
N
GRASS
BARN
TREES/BUSHES
BUSHES
CONC WALL
BRICK WALL HT 1.5
BRICK WALL HT 1.9
BRICK WALL HT 1.4
BRICK WALL HT 1.7
BLOCK PAVING
GRAVEL
HEDGE
TANK
UNEVEN FIELD
15CLUSTER
HT15 129.22
HT16 128.22
TBC,132.28
RL136.45
RL133.61
RL135.21
RL135.26
RL135.20
RL136.47
Survey Notes

Grid: Local plane metric related to National at SC2

Levels: OS datum from GNSS positioning converted using the National Geoid Model OSGM15

Notes

Topographical Survey Legend

BUILDINGS AND WALLS

Building
Building Open Sided
Ruin (RUIN)
Fenceage
Wall with Height Retaining Wall (e.g. WALL 1m / R/W)

GENERAL INFORMATION

Petrol Pump — PP
Basement Light — BL
Footbridge — FB
Dish Type Channel — D
Slot Type Channel — S
Grate Type Channel — G
Tactile Paving — TAC
Crash Barrier — C/BR
Column — COL
Stanchion — STAN
Car Vacuum — VAC
Offset Fill — OF
Air Valve — AV
Trough — TR
Chimney — CHY
Telephone Call Box — TCB

FENCE STYLES AND DESCRIPTIONS

Close Boarded	C/B
Corrugated Iron	C/I
Chestnut Paling	C/P
Chainlink	C/L
Handrail	H/R
Interwoven	WH
Iron Railings	I/R
Lattice	L/F
Miscellaneous	Misc
Palisade	PAL
Post & Chain	P/C
Post & Rail	P/R
Post & Wire	P/W
Post & Barbed Wire	B/W
Wire mesh	W/M
Stile	
Gate	
Fence Investyle	

OVERHEAD FEATURES

Electricity Pylon — ELEC PYLON
Electricity — ELEC
Telephone — TEL

ROADS

Kerbs
Edge of Surfacing
Pedestrian Crossing
Track
Footpath

WATER FEATURES

Canal — CANAL
Stream — STREAM
Ditch — DITCH
Weir
Culvert — CULV (Land Drain)
Spring — SPR

STREET FURNITURE

Bellards Beacon	BB
Bus Stop	BS
Bollard	B
Cats Eye	CE
Coal Chute	CC
Closed Circuit TV	CCTV
Drain	DR
Electricity Pole	EP
Flood Light	FL
Flag Staff	FS
Lamp Post	LP
Letter Box	LB
Name Plate (street)	NP
Mooring Ring	MR
Mile Post or Mooring Post	MP
Service Worker	MH
Mile Stone	MS
Post	P
Parking Meter	PM
Reflector Post	RP
Rodding Eye	RE
Road Sign	RS
Speed Camera	S/CAM
Information Sign	SIGN
Stay	SY
Traffic Light	T_L
Telegraph Pole	TP
Traffic Light Push Button Post	TJP
Traffic Light Control	T/L/CTL
Control Box	C/BOX
British Telecom Box	BT BOX
Electricity Box	EL BOX
Gas Box	GAS BOX

RELIEF AND VEGETATION

Hedge
Edge of wood/Bushes
Stump — STUMP
Individual Tree
Slopes with Height Greater than 1m
Cliff Face
Marsh
Reeds

INSPECTION CHAMBERS AND PIPES

Inspection Cover	IC
Inspection Cover (Elec)	IC/EL
Manhole	MH
British Telecom Cover	BT
Inspection Cover (Comms)	IC/COM
Cable TV	CATV
Inspection Cover Traffic Signals	IC/TL
Duty	D
Kerb Outlet	KO
Vent Pipe	VP
Down Pipe	DP
Rain Water Pipe	RWP
Soil Pipe	SVP
Gas Pipe	G-PIPE
Unable to lift cover	UTL
Stop Tap	ST
Stop Valve	SV
Lamphole	LH
Hydrant	HYD
Earth Rod	ER
Gas Valve	GV
Water Meter	WM
Washout	WO
Rodding Eye	RE

LEVEL AND HEIGHT INFORMATION

Standard Spot Height	+ 123.45
Precision Spot Height	+ 123.456
Bed Level	+ BL22.92
Water Level	+ WL24.92
Soffit Level	+ SL25.92
Threshold Level	+ TH26.98
Cover Level	+ CL24.45
Invert Level	+ IL25.15
Footway Level	+ FS25.50
Floor Level	+ FL6.00
Finished Floor Level	+ FFL6.00
Top of Tank Level	+ TT7.00
Eave Level	+ EL7.00
Ridge Level	+ RL9.00
Roof Hip Level	+ RHL8.50
Flat Roof Level	+ FRL7.00
Top of Canopy Level	+ TOP/CT7.00
Underside of Canopy Level	+ SOF/CB.50
Window Sill Level	+ WSL8.00
Window Head Level	+ WHL9.00
Springing Level	+ SPL8.50
Arch Level	+ ACL7.00
Cable Level	+ CHTB.55
Top of Wall Level	+ TWL10.00
Underside of Beam Level	+ UBL9.55
General Height	+ HT9.00

GEOTECHNICAL INFORMATION

Borehole	BH
Trial Pit	TP
Monitor Pin	MON
Probe Hole	PH
Window Sample	WS

SURVEY INFORMATION SIGNS

Permanent Ground Marker
O.S. Trig Station
O.S. Bench Mark

Sheet Index

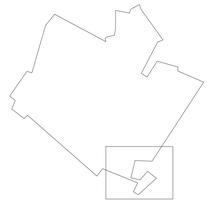

Rev.	Date	Description

MALCOLM HUGHES
CHARTERED LAND SURVEYORS

65 Cross Street, Sale, Manchester
M33 7HF, Tel: 0161 905 1265
www.malcolmhughes.co.uk
survey@mhls.co.uk

Accreditations: RICS, The Survey Association, ICES, RICS Registered, Property Mark, FPS ISO 9001

Client: Mott MacDonald Ltd, 35 Newhall Street, Birmingham, B3 3PU

Project: Browns Lane / Coundon Wedge Drive Coventry

Drawing Title: Topographical Survey

Drawn By	CTC	01/05/19	Survey Date: May 2019
Checked by	EAD	01/05/19	Scale: A0@1:200

Drawing No: 53527-10

Revision: